URTON CORRIDOR
TAYLORSVILLE RD. TO REHL RD.
PRELIMINARY ALIGNMENT EXHIBIT

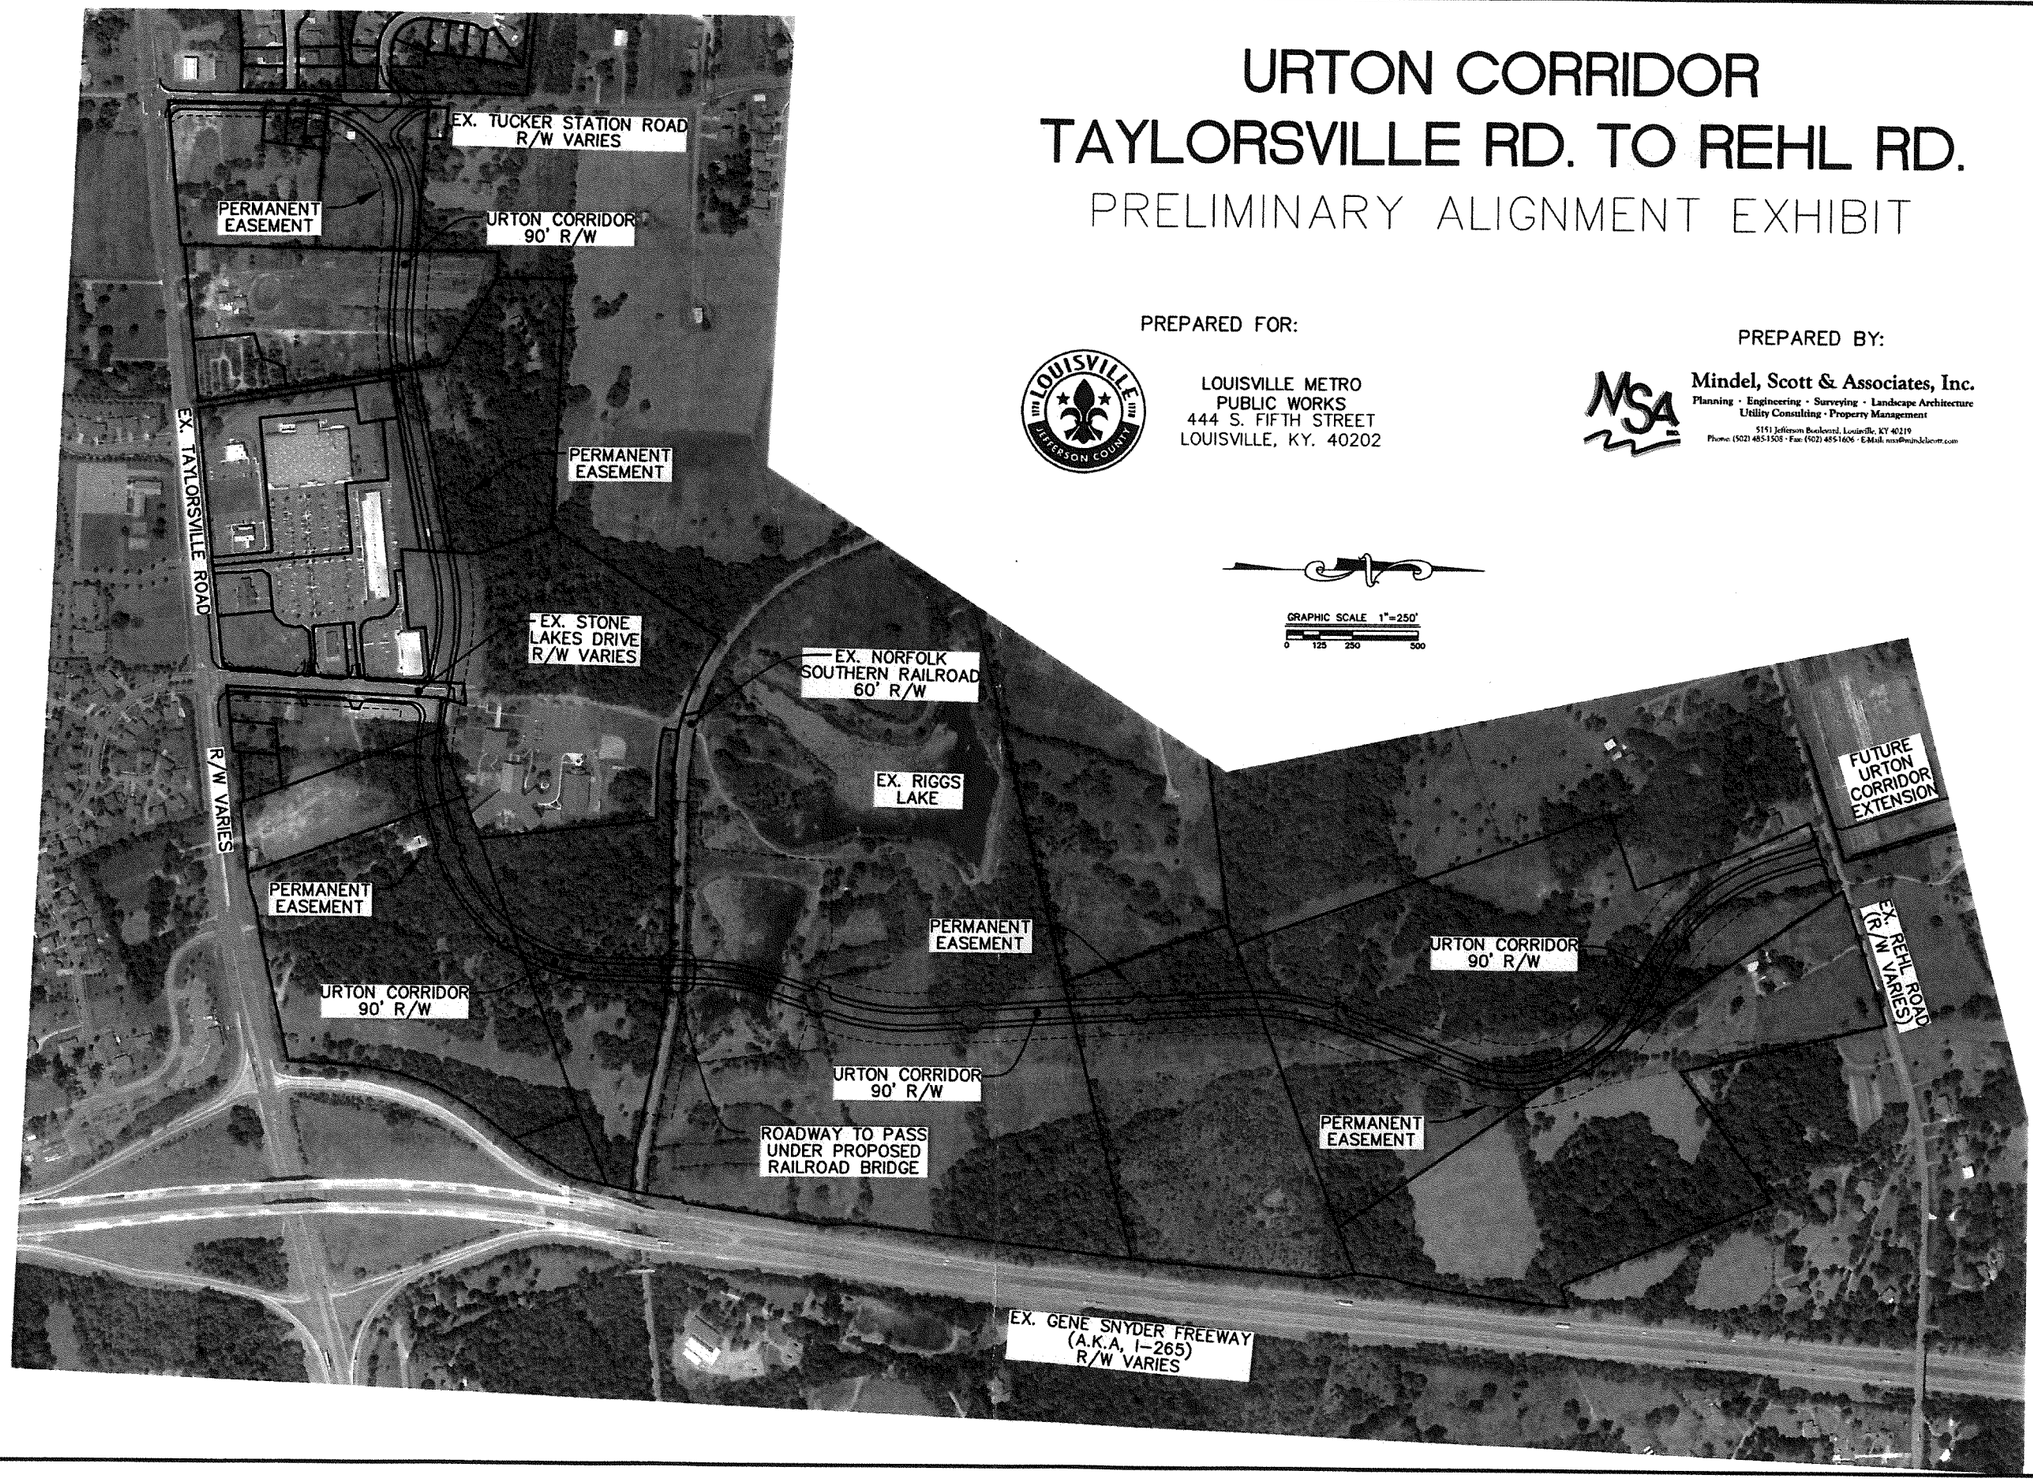

GRAPHIC SCALE 1"=250'
0 125 250 500

PREPARED FOR:

LOUISVILLE METRO
PUBLIC WORKS
444 S. FIFTH STREET
LOUISVILLE, KY. 40202

PREPARED BY:

Mindel, Scott & Associates, Inc.
Planning · Engineering · Surveying · Landscape Architecture
Utility Consulting · Property Management
5151 Jefferson Boulevard, Louisville, KY 40219
Phone: (502) 485-1508 · Fax: (502) 485-1606 · E-Mail: mssa@mindelscott.com